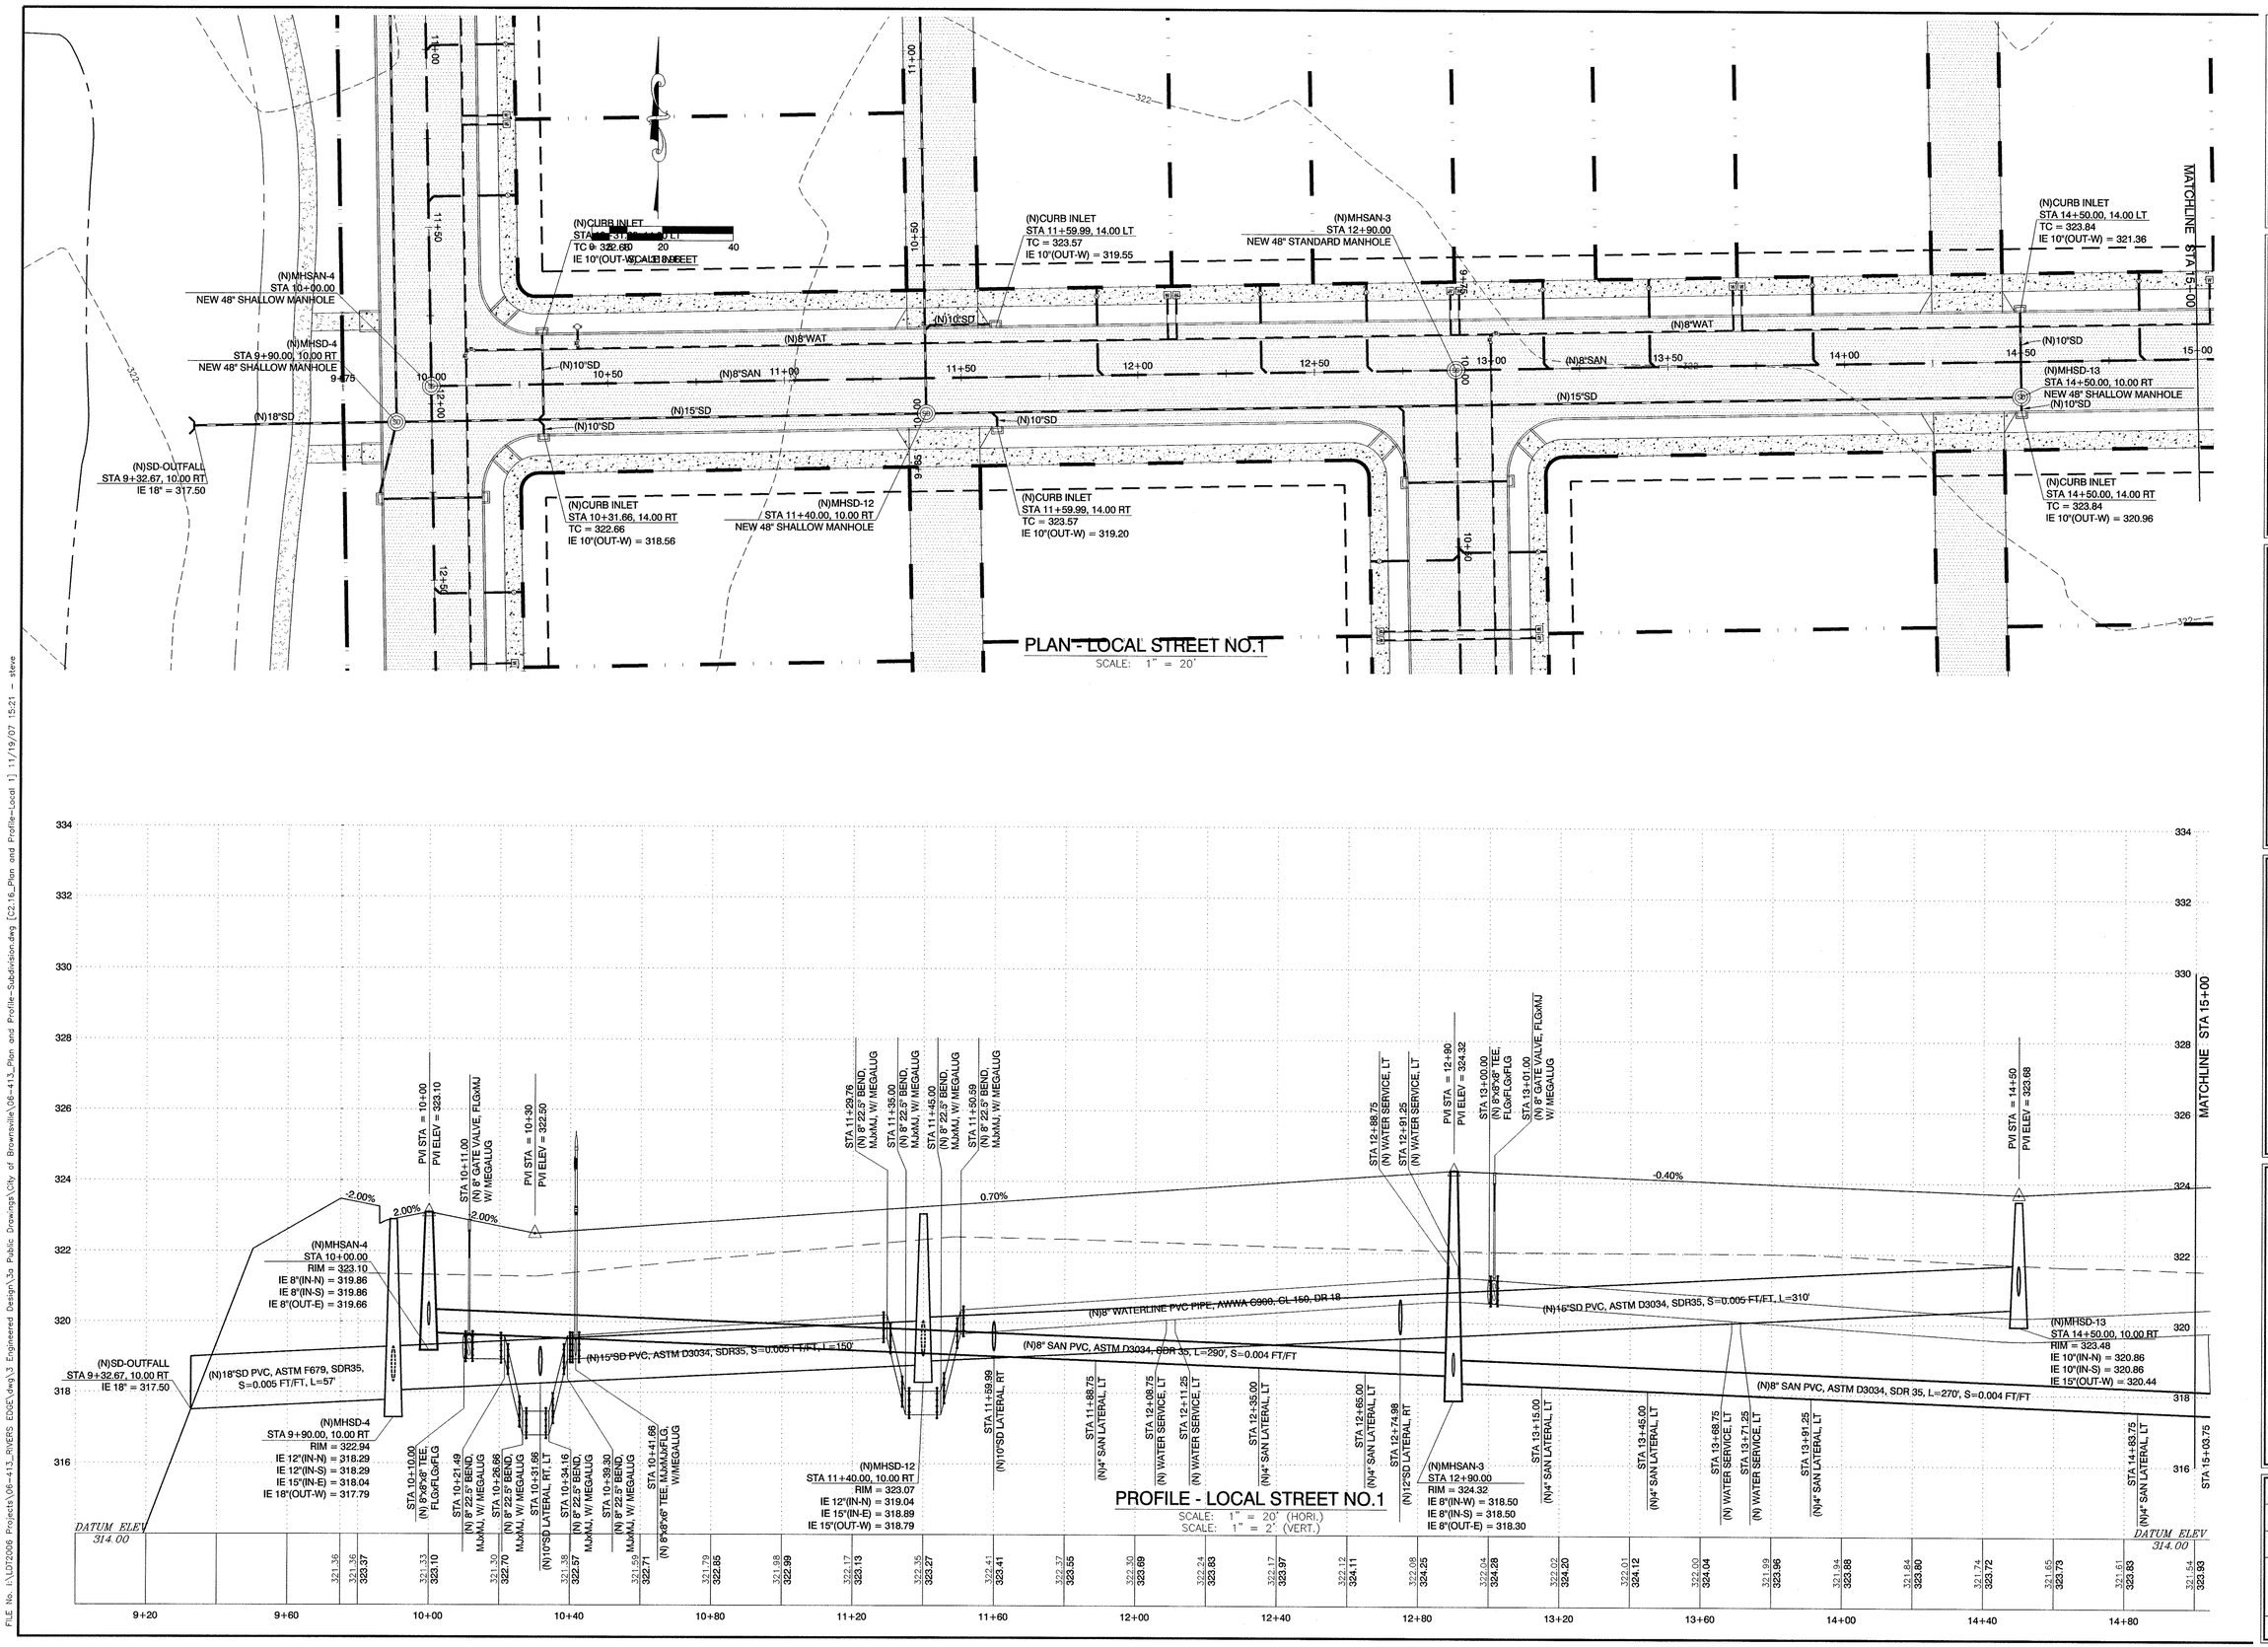

No.	REVISION:	DATE:

DEVCO engineering inc.
Corvallis Oregon
(541) 757-8991
245 NE CONIFER, P.O. BOX 1211
CORVALLIS, OR. 97339
WWW.DEVCOENGINEERING.COM

©COPYRIGHT 2004
DEVCO ENGINEERING, INC.
ALL RIGHTS RESERVED.

PROJECT: RIVER'S EDGE SUBDIVISION

PROJECT LOCATION: BROWNSVILLE, OREGON

CLIENT: DEPOT AVENUE, LLC

SHEET TITLE: LOCAL STREET NO.1 PLAN AND PROFILE STA 9+00 TO STA 15+00

JOB NO.	06-413
ISSUED:	–
DRAWN BY:	DEVCO
DRAWING:	C2.16
# OF SHEETS IN SET:	X

FILE No. I:\LD72006 Projects\06-413_RIVERS EDGE\dwg\3 Engineered Design\3a Public Drawings\City of Brownsville\06-413_Plan and Profile-Subdivision.dwg [C2.16_Plan and Profile-Local 1] 11/19/07 15:21 - steve