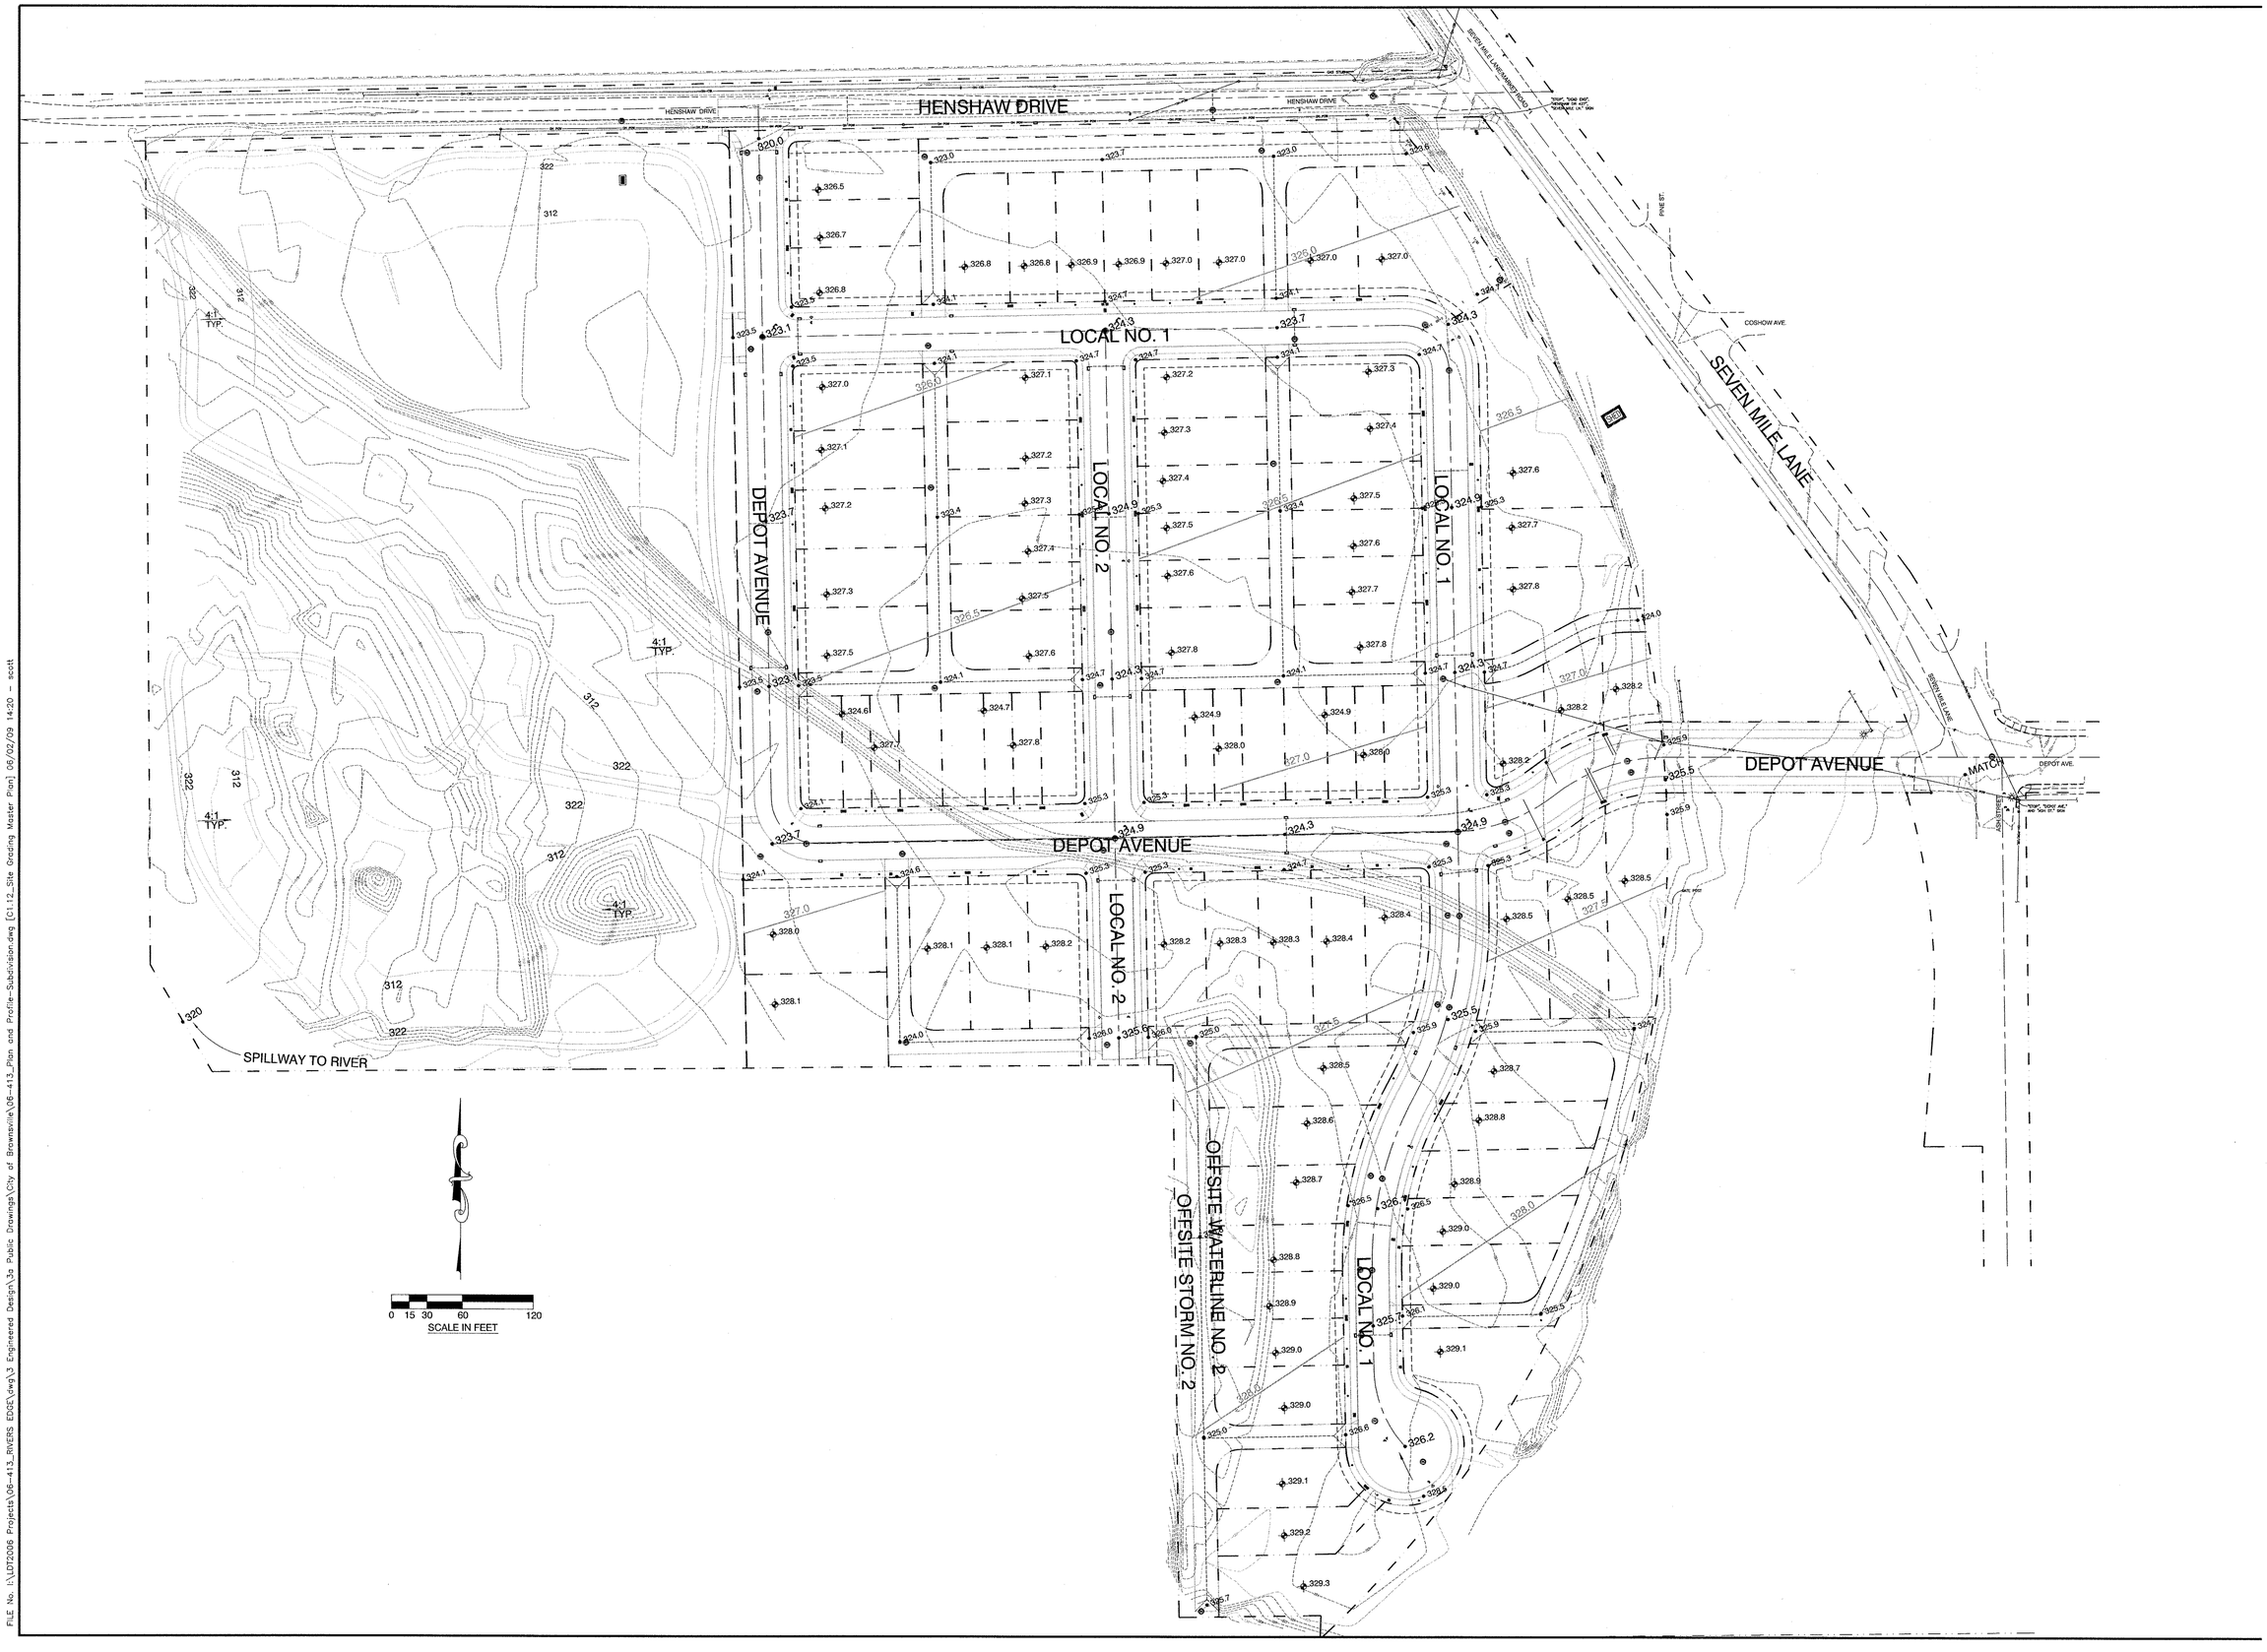

No.	REVISION:	DATE:

Devco engineering inc.
Corvallis Oregon
(541) 757-8991
245 NE CONIFER, P.O. BOX 1211
CORVALLIS, OR 97339
WWW.DEVCOENGINEERING.COM

©COPYRIGHT 2004
DEVCO ENGINEERING, INC.
ALL RIGHTS RESERVED.

PROJECT: RIVER'S EDGE SUBDIVISION

PROJECT LOCATION: BROWNSVILLE, OREGON

CLIENT: DEPOT AVENUE, LLC

SHEET TITLE: SITE GRADING MASTER PLAN

JOB NO.	06-413
ISSUED:	–
DRAWN BY:	DEVCO
DRAWING:	C1.12
# OF SHEETS IN SET:	X

FILE No. I:\LDT2006 Projects\06-413_RIVERS EDGE\dwg\3 Engineered Design\3a Public Drawings\City of Brownsville\06-413_Plan and Profile-Subdivision.dwg [C1.12_Site Grading Master Plan] 06/02/09 14:20 - scott